


Installation Example
Running track
Load = non-trafficked

A-A
M 1:1

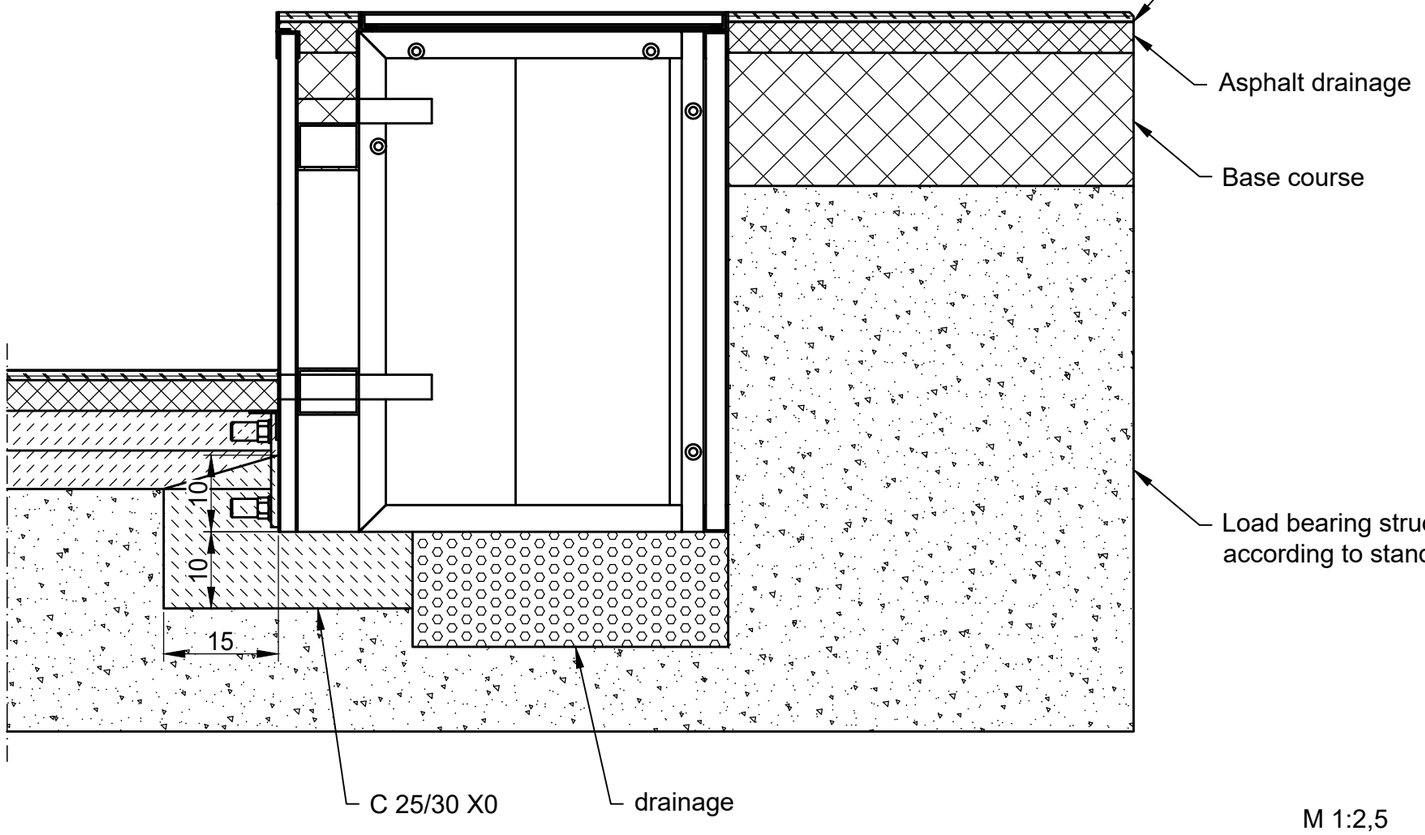


B-B
M 1:5

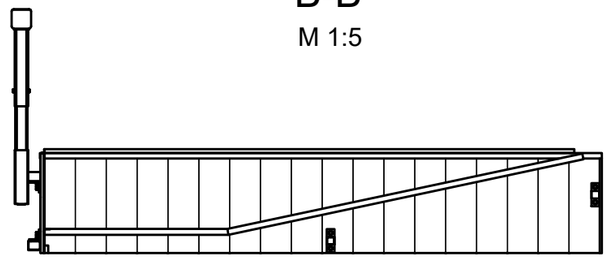


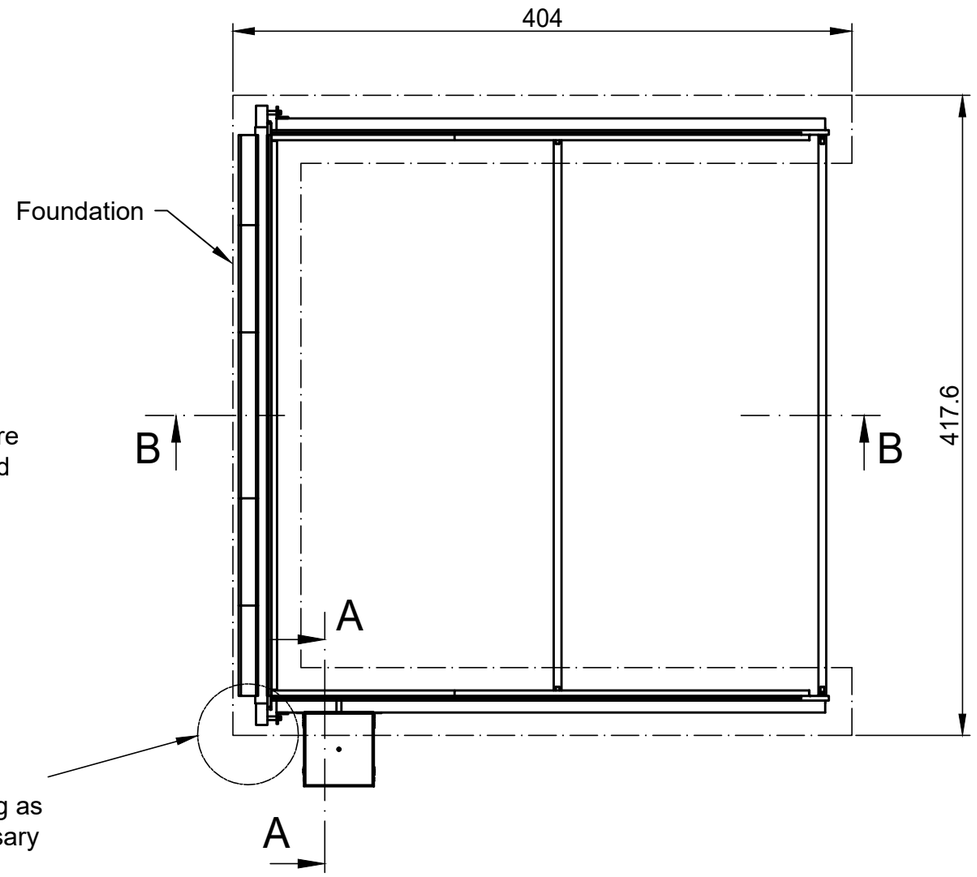

M 1:2,5

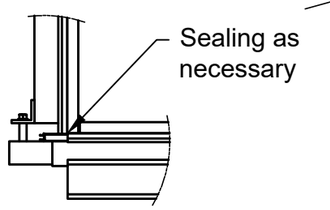

M 1:10

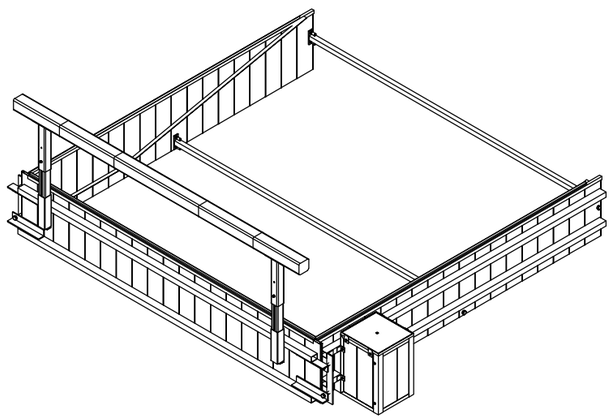

The installation examples / advise constantly are adapted to the technical conditions.
With new editions older expenditures lose their validity.
Before planning or installation please verify the current version at www.hauraton.com
In building construction is a sealing layer below the channels necessary.

Applying to following systems:

SPORTFIX Aluminium water jump

Date:	27.09.2021	Our general installation instructions apply.	Format DIN A3
			scale 1:8
0000061646_BRITISH.dwg		12 EBBw	
SF Wassergraben Bausatz Aluminium 5teilig Einbaubespiel begehbar			

hauraton
Unit 4, Frenchs Avenue
LU6 1BH Dunstable /
Bedfordshire
United Kingdom
Tel. +44 1582 501380
TS-UK@hauraton.com